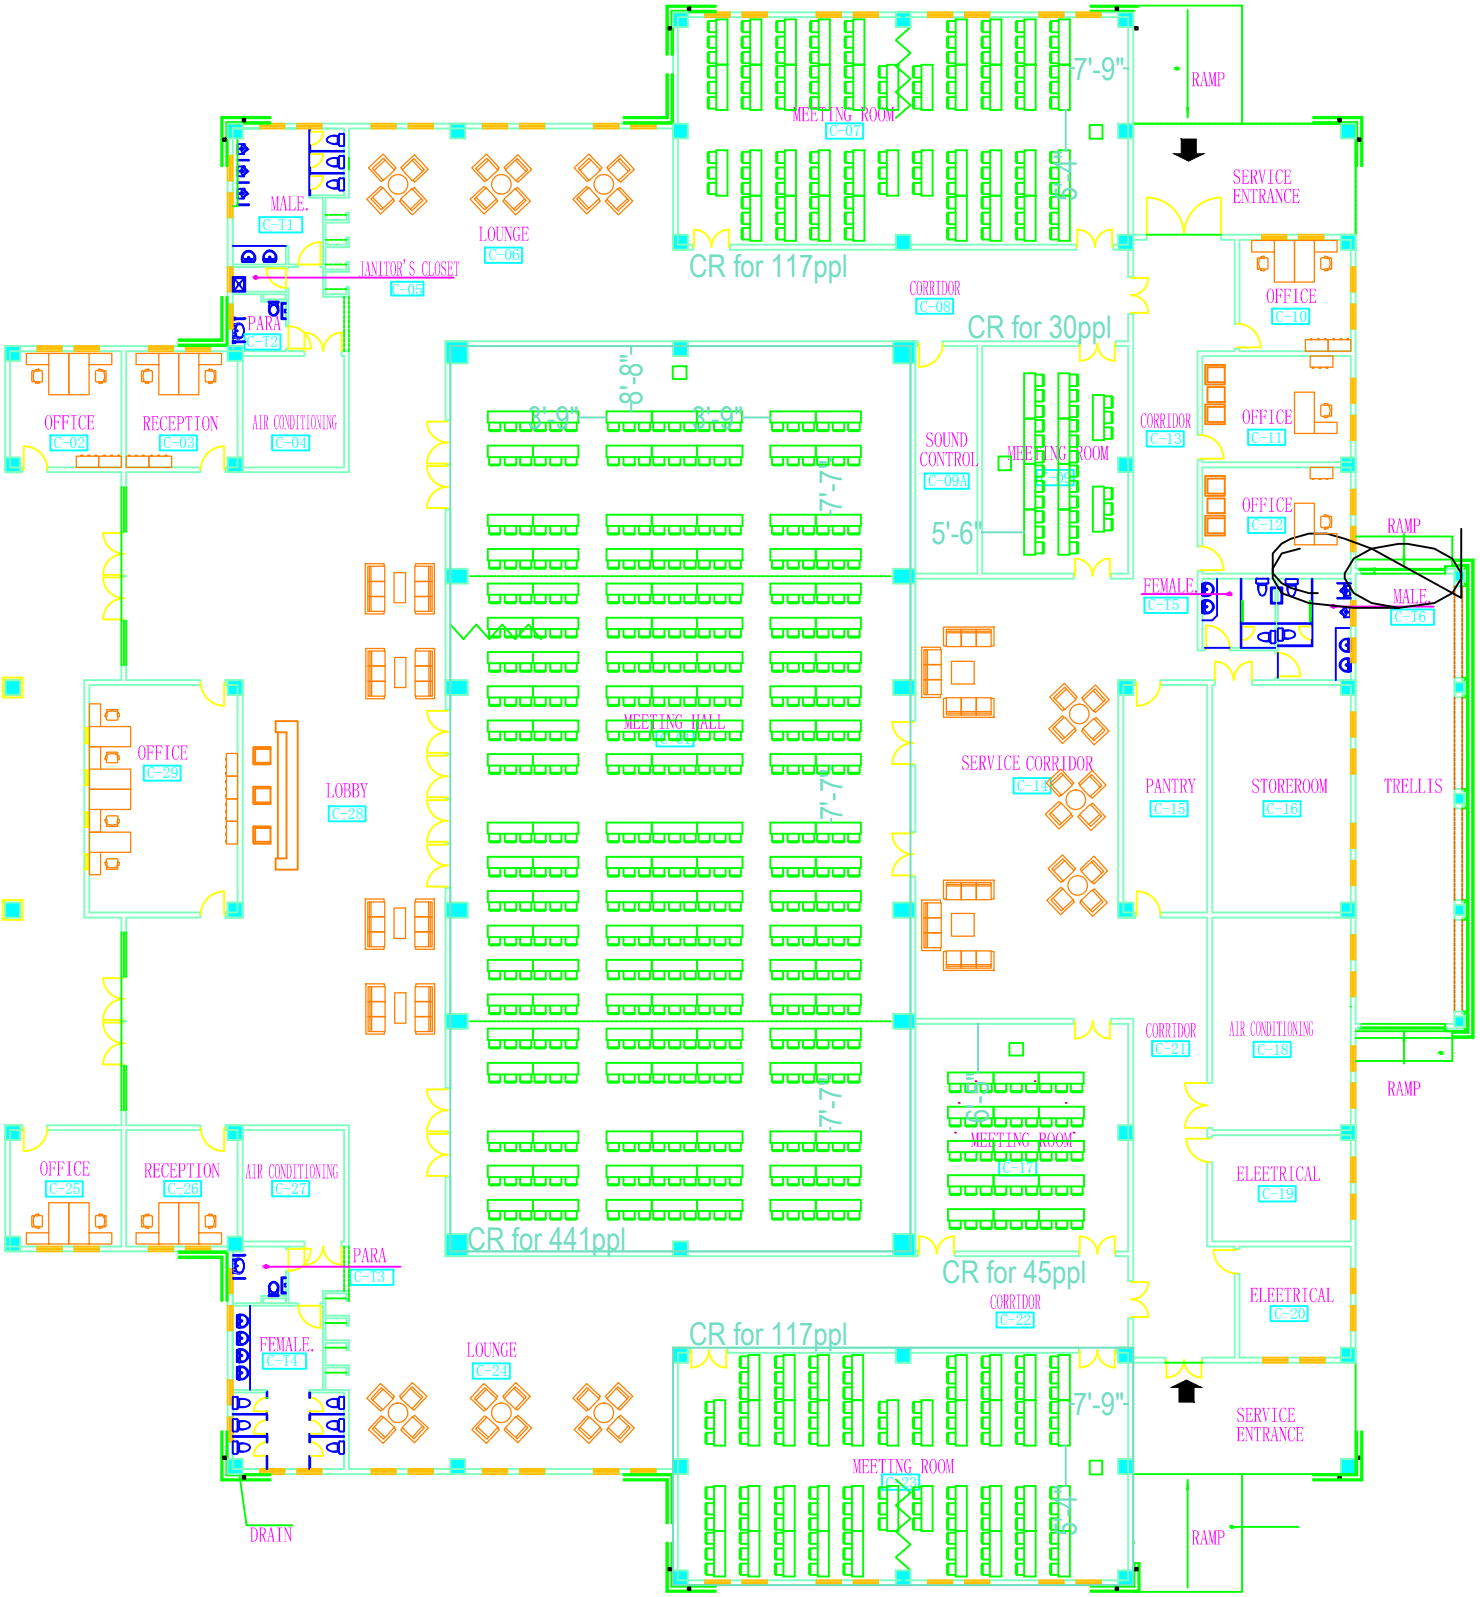
MEETING ROOM
C-07
7'-9"
RAMP
SERVICE ENTRANCE
MALE.
C-11
LOUNGE
C-06
JANITOR'S CLOSET
C-05
CR for 117ppl
CORRIDOR
C-08
CR for 30ppl
OFFICE
C-10
PARA
C-12
OFFICE
C-02
RECEPTION
C-03
AIR CONDITIONING
C-04
SOUND CONTROL
C-09A
MEETING ROOM
C-09
CORRIDOR
C-13
OFFICE
C-11
OFFICE
C-12
RAMP
FEMALE.
C-15
MALE.
C-16
OFFICE
C-29
LOBBY
C-28
MEETING HALL
C-09
SERVICE CORRIDOR
C-14
PANTRY
C-15
STOREROOM
C-16
TRELLIS
CORRIDOR
C-21
AIR CONDITIONING
C-18
RAMP
OFFICE
C-25
RECEPTION
C-26
AIR CONDITIONING
C-27
MEETING ROOM
C-17
ELEETRICAL
C-19
PARA
C-13
CR for 441ppl
CR for 45ppl
CORRIDOR
C-22
ELEETRICAL
C-20
FEMALE.
C-14
LOUNGE
C-24
CR for 117ppl
7'-9"
SERVICE ENTRANCE
MEETING ROOM
C-23
RAMP
DRAIN