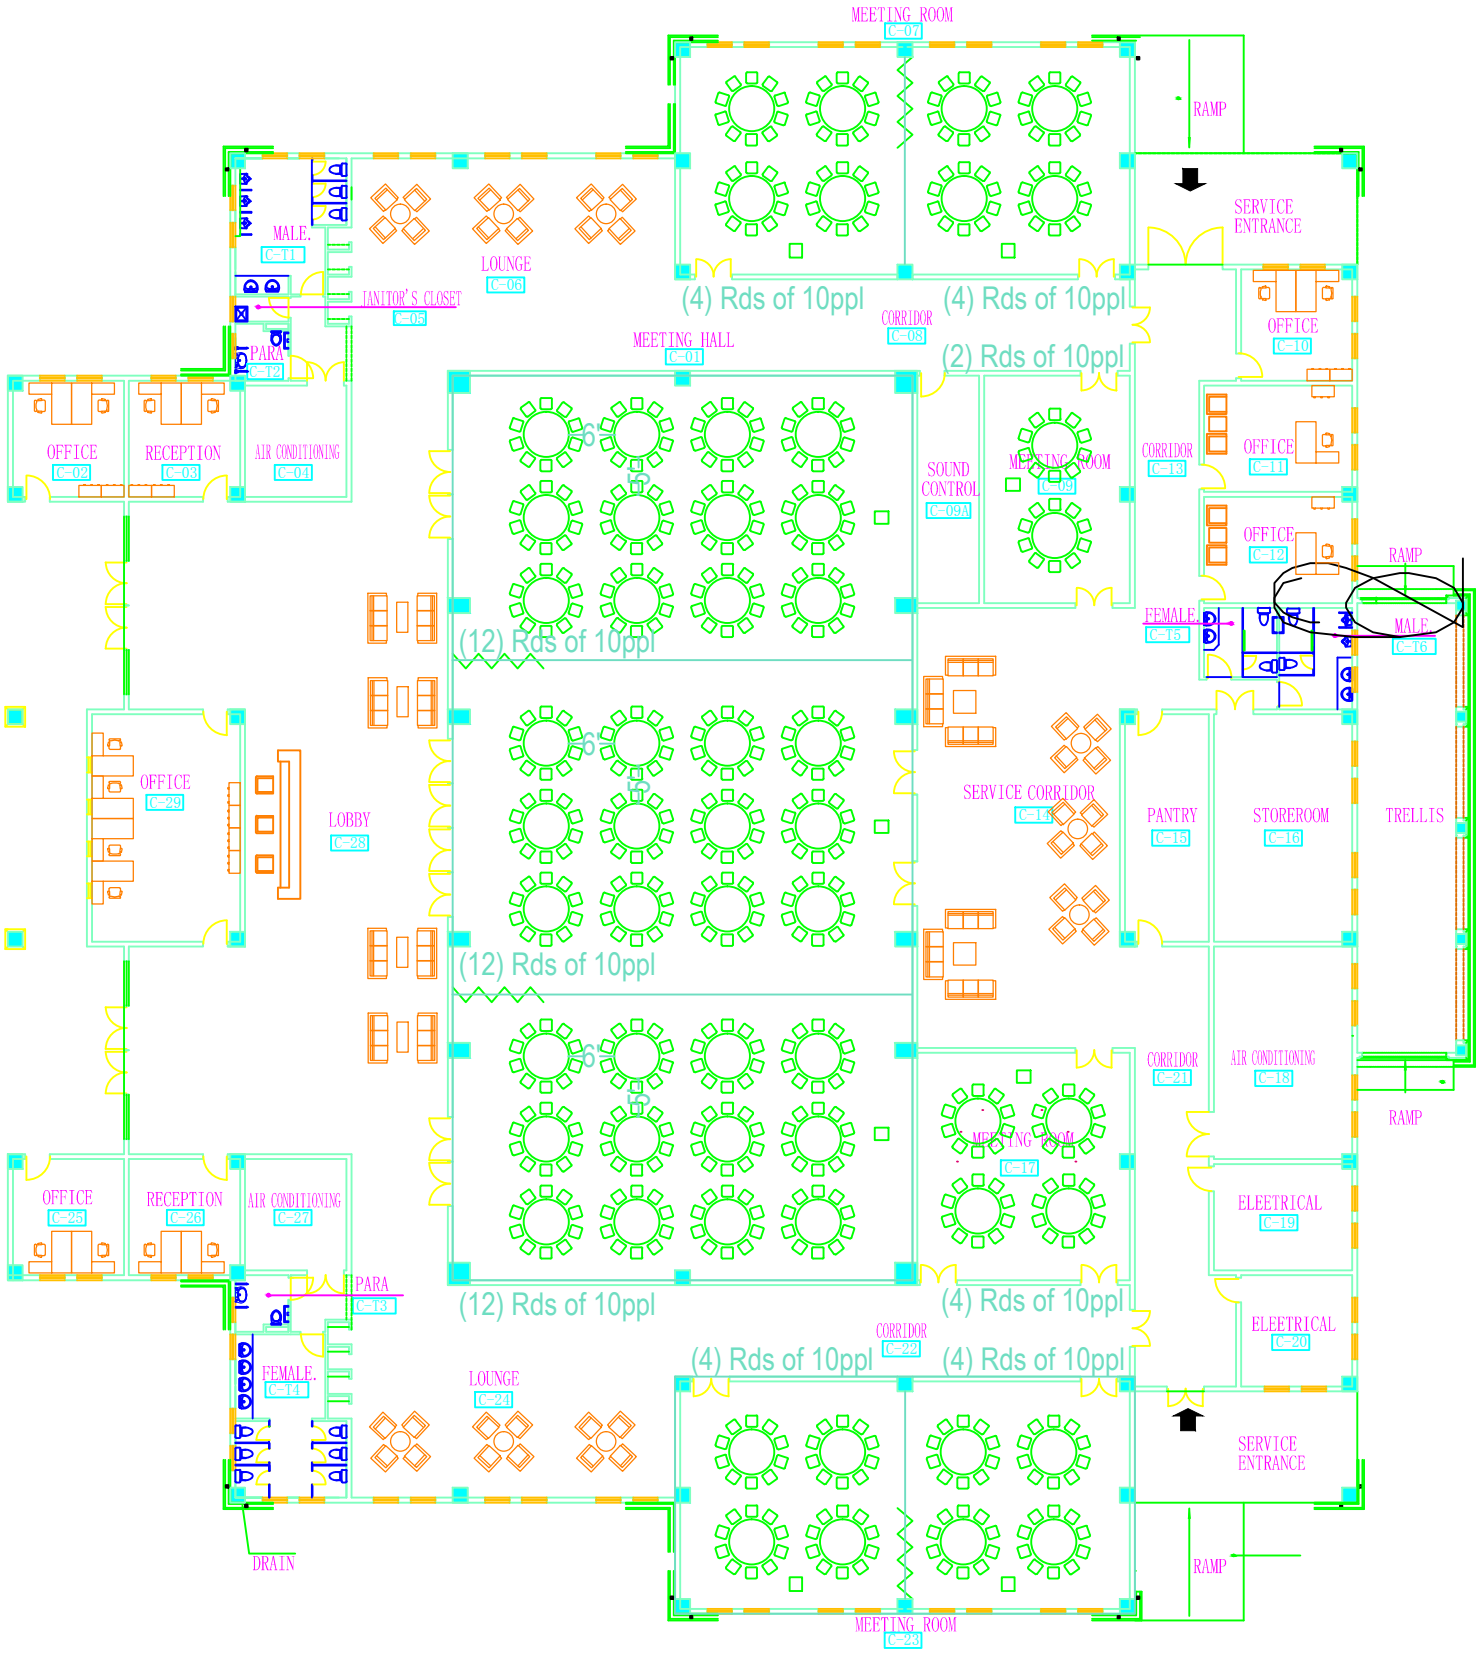
MEETING ROOM
C-07
RAMP
SERVICE ENTRANCE
MALE.
C-T1
LOUNGE
C-06
JANITOR'S CLOSET
C-05
PARA
C-T2
(4) Rds of 10ppl
(4) Rds of 10ppl
CORRIDOR
C-08
MEETING HALL
C-01
(2) Rds of 10ppl
OFFICE
C-10
OFFICE
C-02
RECEPTION
C-03
AIR CONDITIONING
C-04
SOUND CONTROL
C-09A
MEETING ROOM
C-09
CORRIDOR
C-13
OFFICE
C-11
OFFICE
C-12
RAMP
FEMALE.
C-T5
MALE.
C-T6
(12) Rds of 10ppl
OFFICE
C-29
LOBBY
C-28
SERVICE CORRIDOR
C-14
PANTRY
C-15
STOREROOM
C-16
TRELLIS
(12) Rds of 10ppl
CORRIDOR
C-21
AIR CONDITIONING
C-18
RAMP
MEETING ROOM
C-17
OFFICE
C-25
RECEPTION
C-26
AIR CONDITIONING
C-27
ELEETRICAL
C-19
PARA
C-T3
(12) Rds of 10ppl
(4) Rds of 10ppl
CORRIDOR
C-22
ELEETRICAL
C-20
(4) Rds of 10ppl
(4) Rds of 10ppl
FEMALE.
C-T4
LOUNGE
C-24
SERVICE ENTRANCE
DRAIN
RAMP
MEETING ROOM
C-23