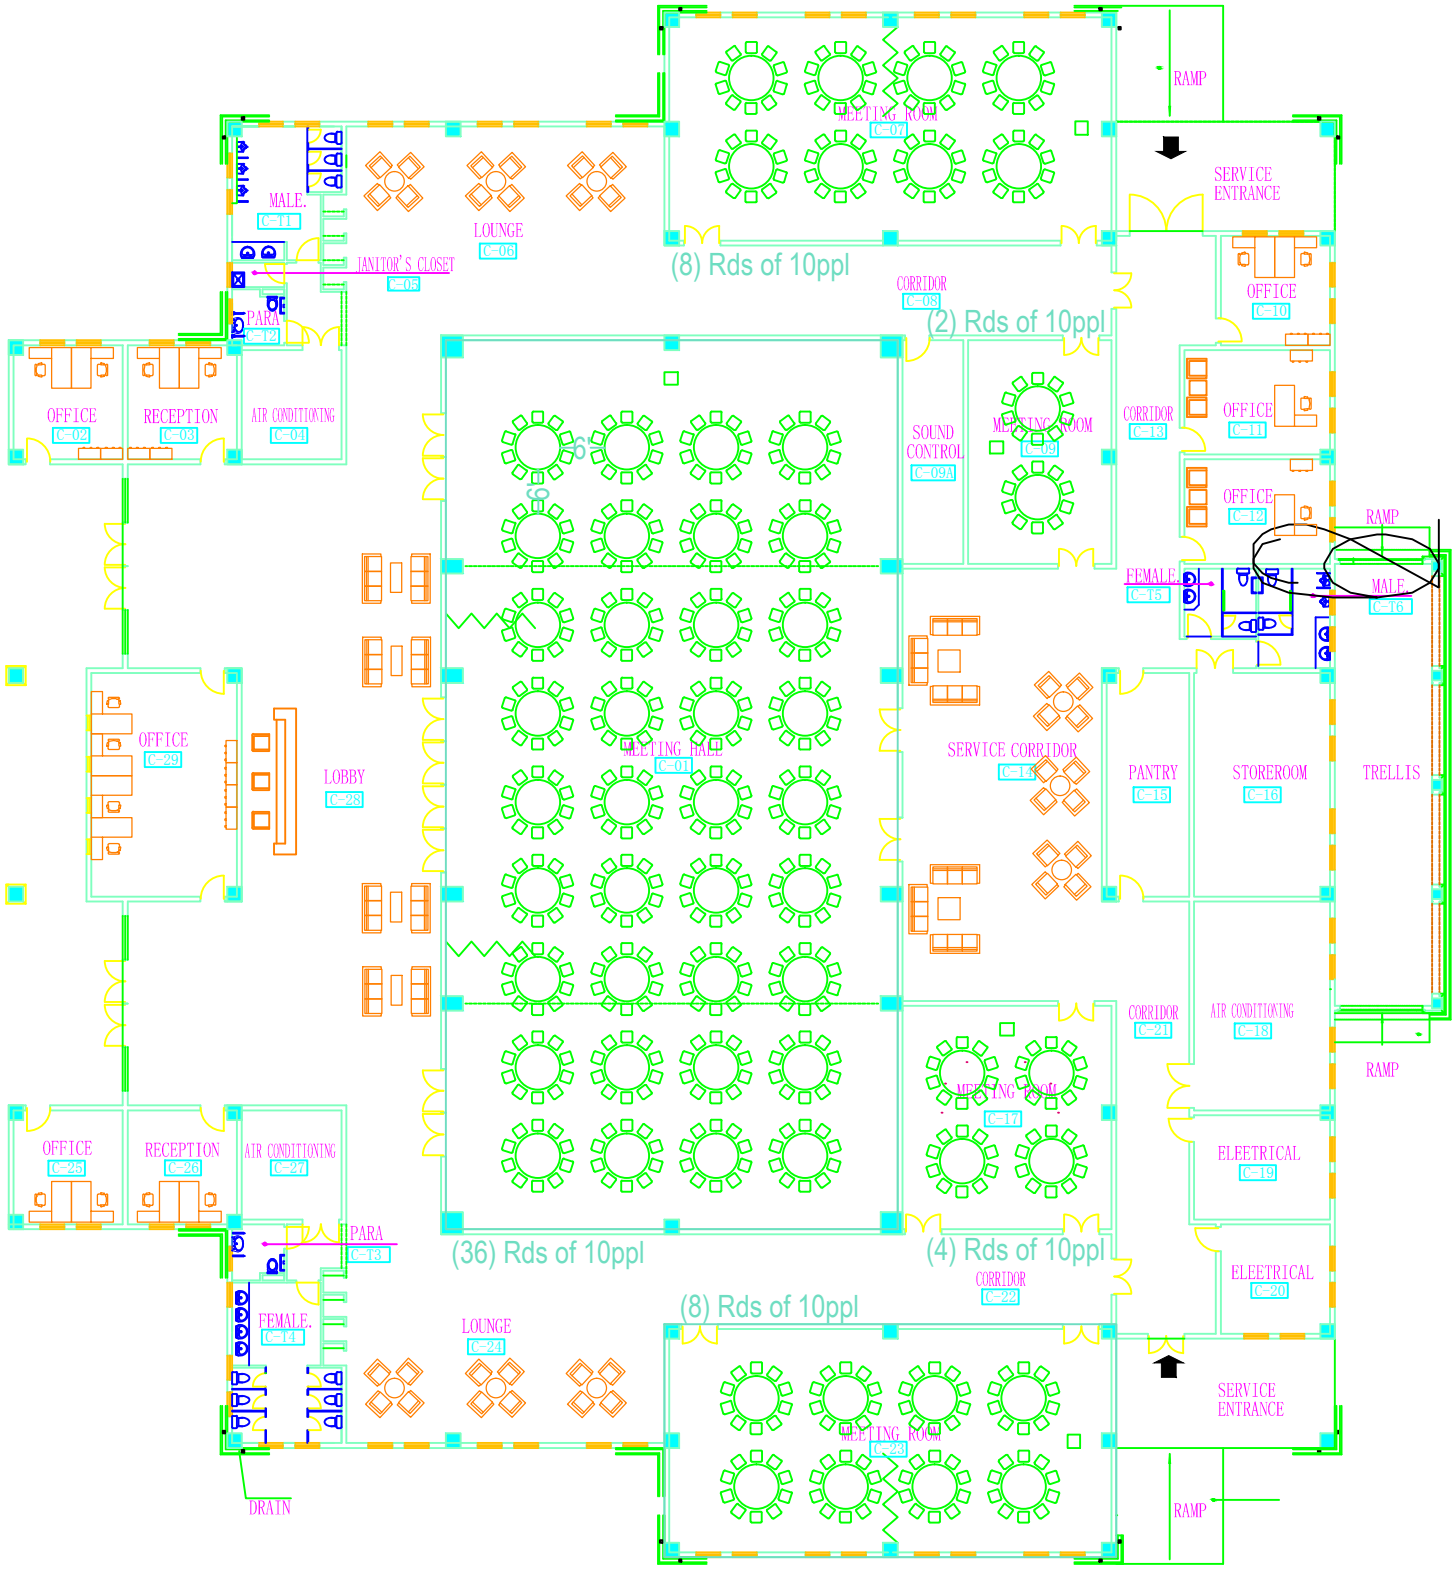
MALE.
C-T1
JANITOR'S CLOSET
C-05
PARA
C-T2
LOUNGE
C-06
MEETING ROOM
C-07
(8) Rds of 10ppl
RAMP
SERVICE ENTRANCE
CORRIDOR
C-08
(2) Rds of 10ppl
OFFICE
C-10
OFFICE
C-02
RECEPTION
C-03
AIR CONDITIONING
C-04
SOUND CONTROL
C-09A
MEETING ROOM
C-09
CORRIDOR
C-13
OFFICE
C-11
OFFICE
C-12
RAMP
FEMALE.
C-T5
MALE.
C-T6
OFFICE
C-29
LOBBY
C-28
MEETING HALL
C-01
SERVICE CORRIDOR
C-14
PANTRY
C-15
STOREROOM
C-16
TRELLIS
CORRIDOR
C-21
AIR CONDITIONING
C-18
RAMP
MEETING ROOM
C-17
ELEETRICAL
C-19
OFFICE
C-25
RECEPTION
C-26
AIR CONDITIONING
C-27
PARA
C-T3
(36) Rds of 10ppl
(4) Rds of 10ppl
CORRIDOR
C-22
ELEETRICAL
C-20
FEMALE.
C-T4
LOUNGE
C-24
(8) Rds of 10ppl
MEETING ROOM
C-23
SERVICE ENTRANCE
RAMP
DRAIN