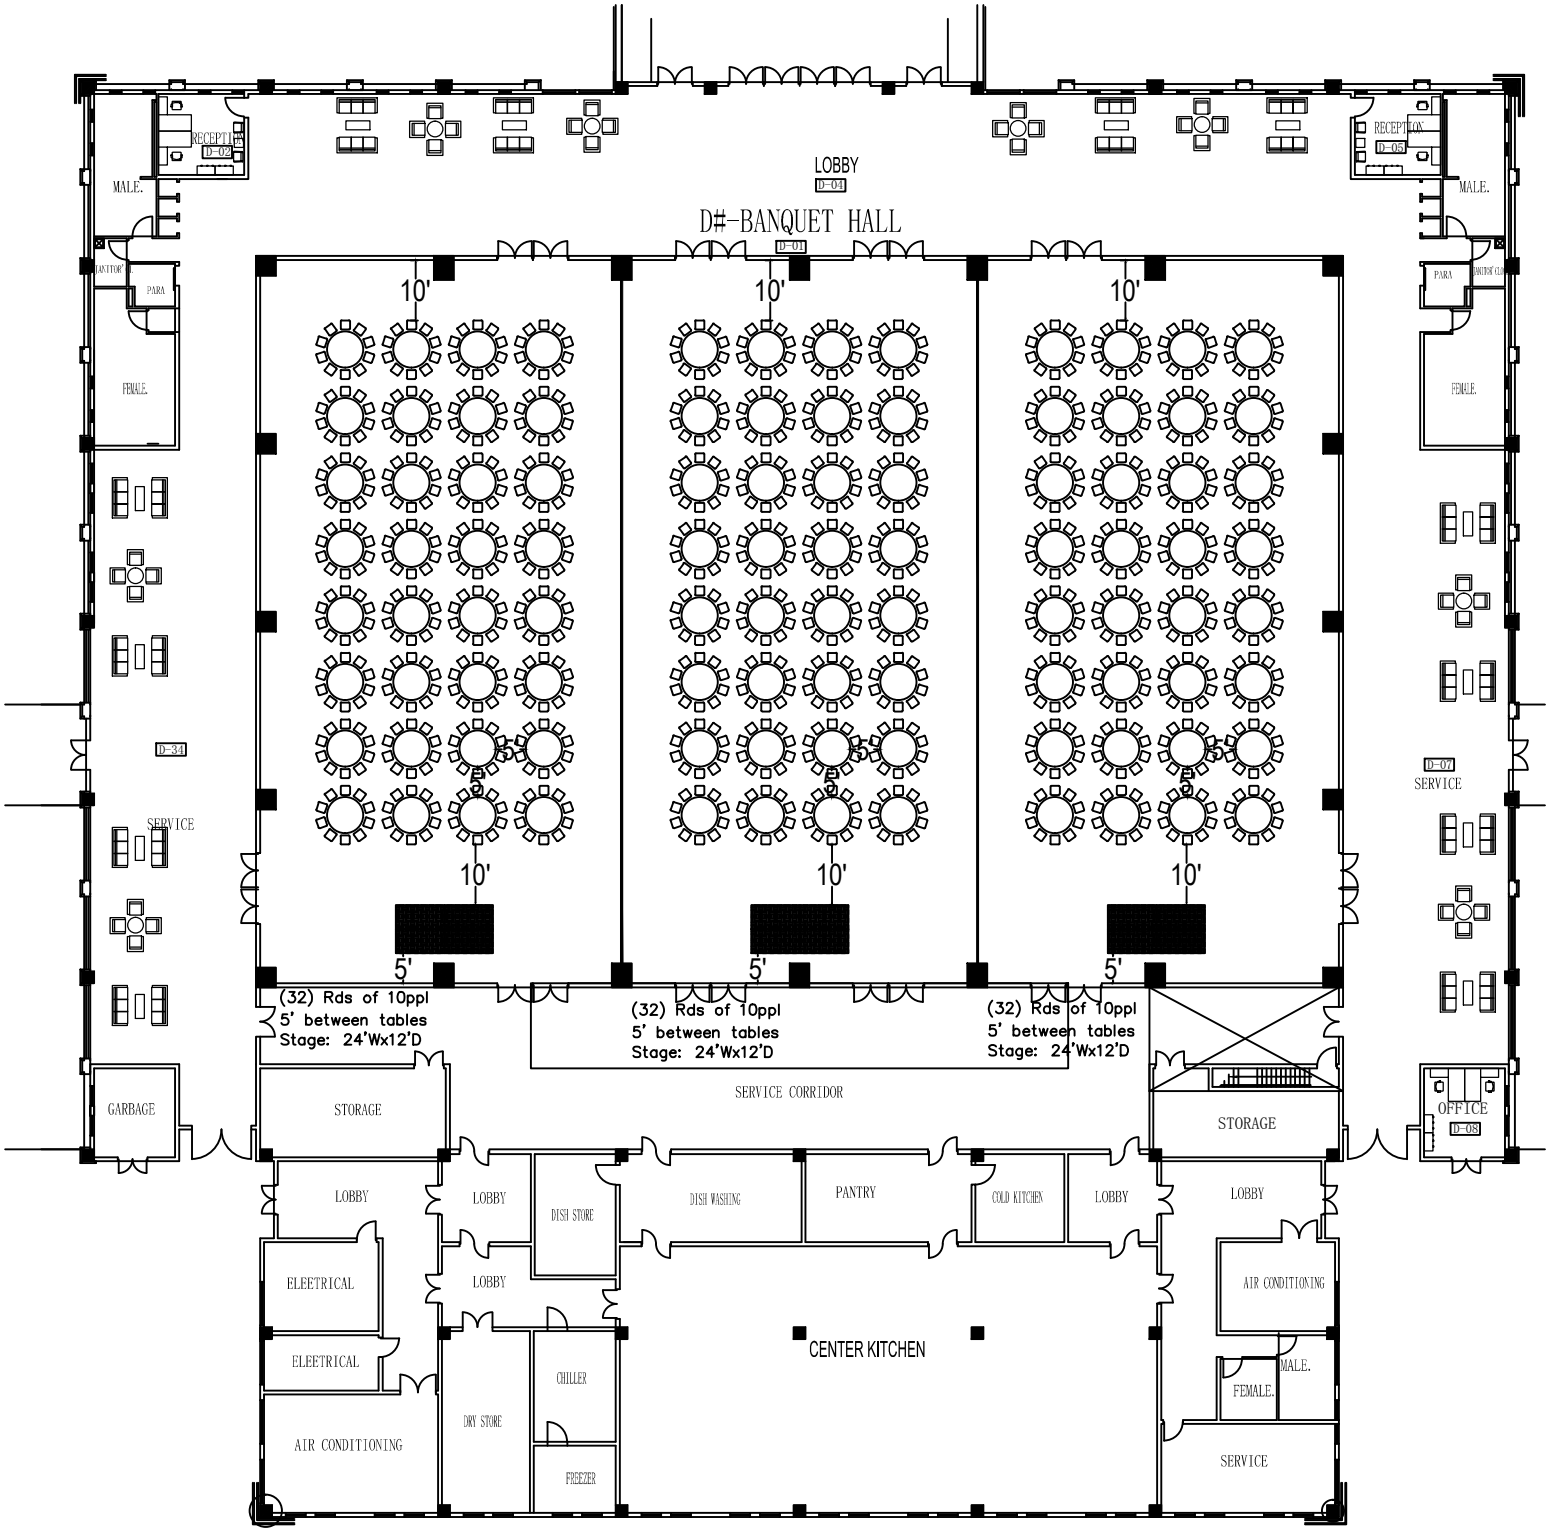
LOBBY
D-04
D#-BANQUET HALL
D-01
RECEPTION
D-02
RECEPTION
D-05
MALE.
MALE.
JANITOR
PARA
PARA
JANITOR CLOSET
FEMALE.
FEMALE.
10'
10'
10'
5'
5'
5'
5'
5'
5'
10'
10'
10'
5'
5'
5'
D-34
SERVICE
D-07
SERVICE
(32) Rds of 10ppl
5' between tables
Stage: 24'Wx12'D
(32) Rds of 10ppl
5' between tables
Stage: 24'Wx12'D
(32) Rds of 10ppl
5' between tables
Stage: 24'Wx12'D
SERVICE CORRIDOR
GARBAGE
STORAGE
STORAGE
OFFICE
D-08
LOBBY
LOBBY
DISH STORE
DISH WASHING
PANTRY
COLD KITCHEN
LOBBY
LOBBY
ELEETRICAL
LOBBY
AIR CONDITIONING
ELEETRICAL
CHILLER
CENTER KITCHEN
AIR CONDITIONING
DRY STORE
MALE.
FEMALE.
FREEZER
SERVICE